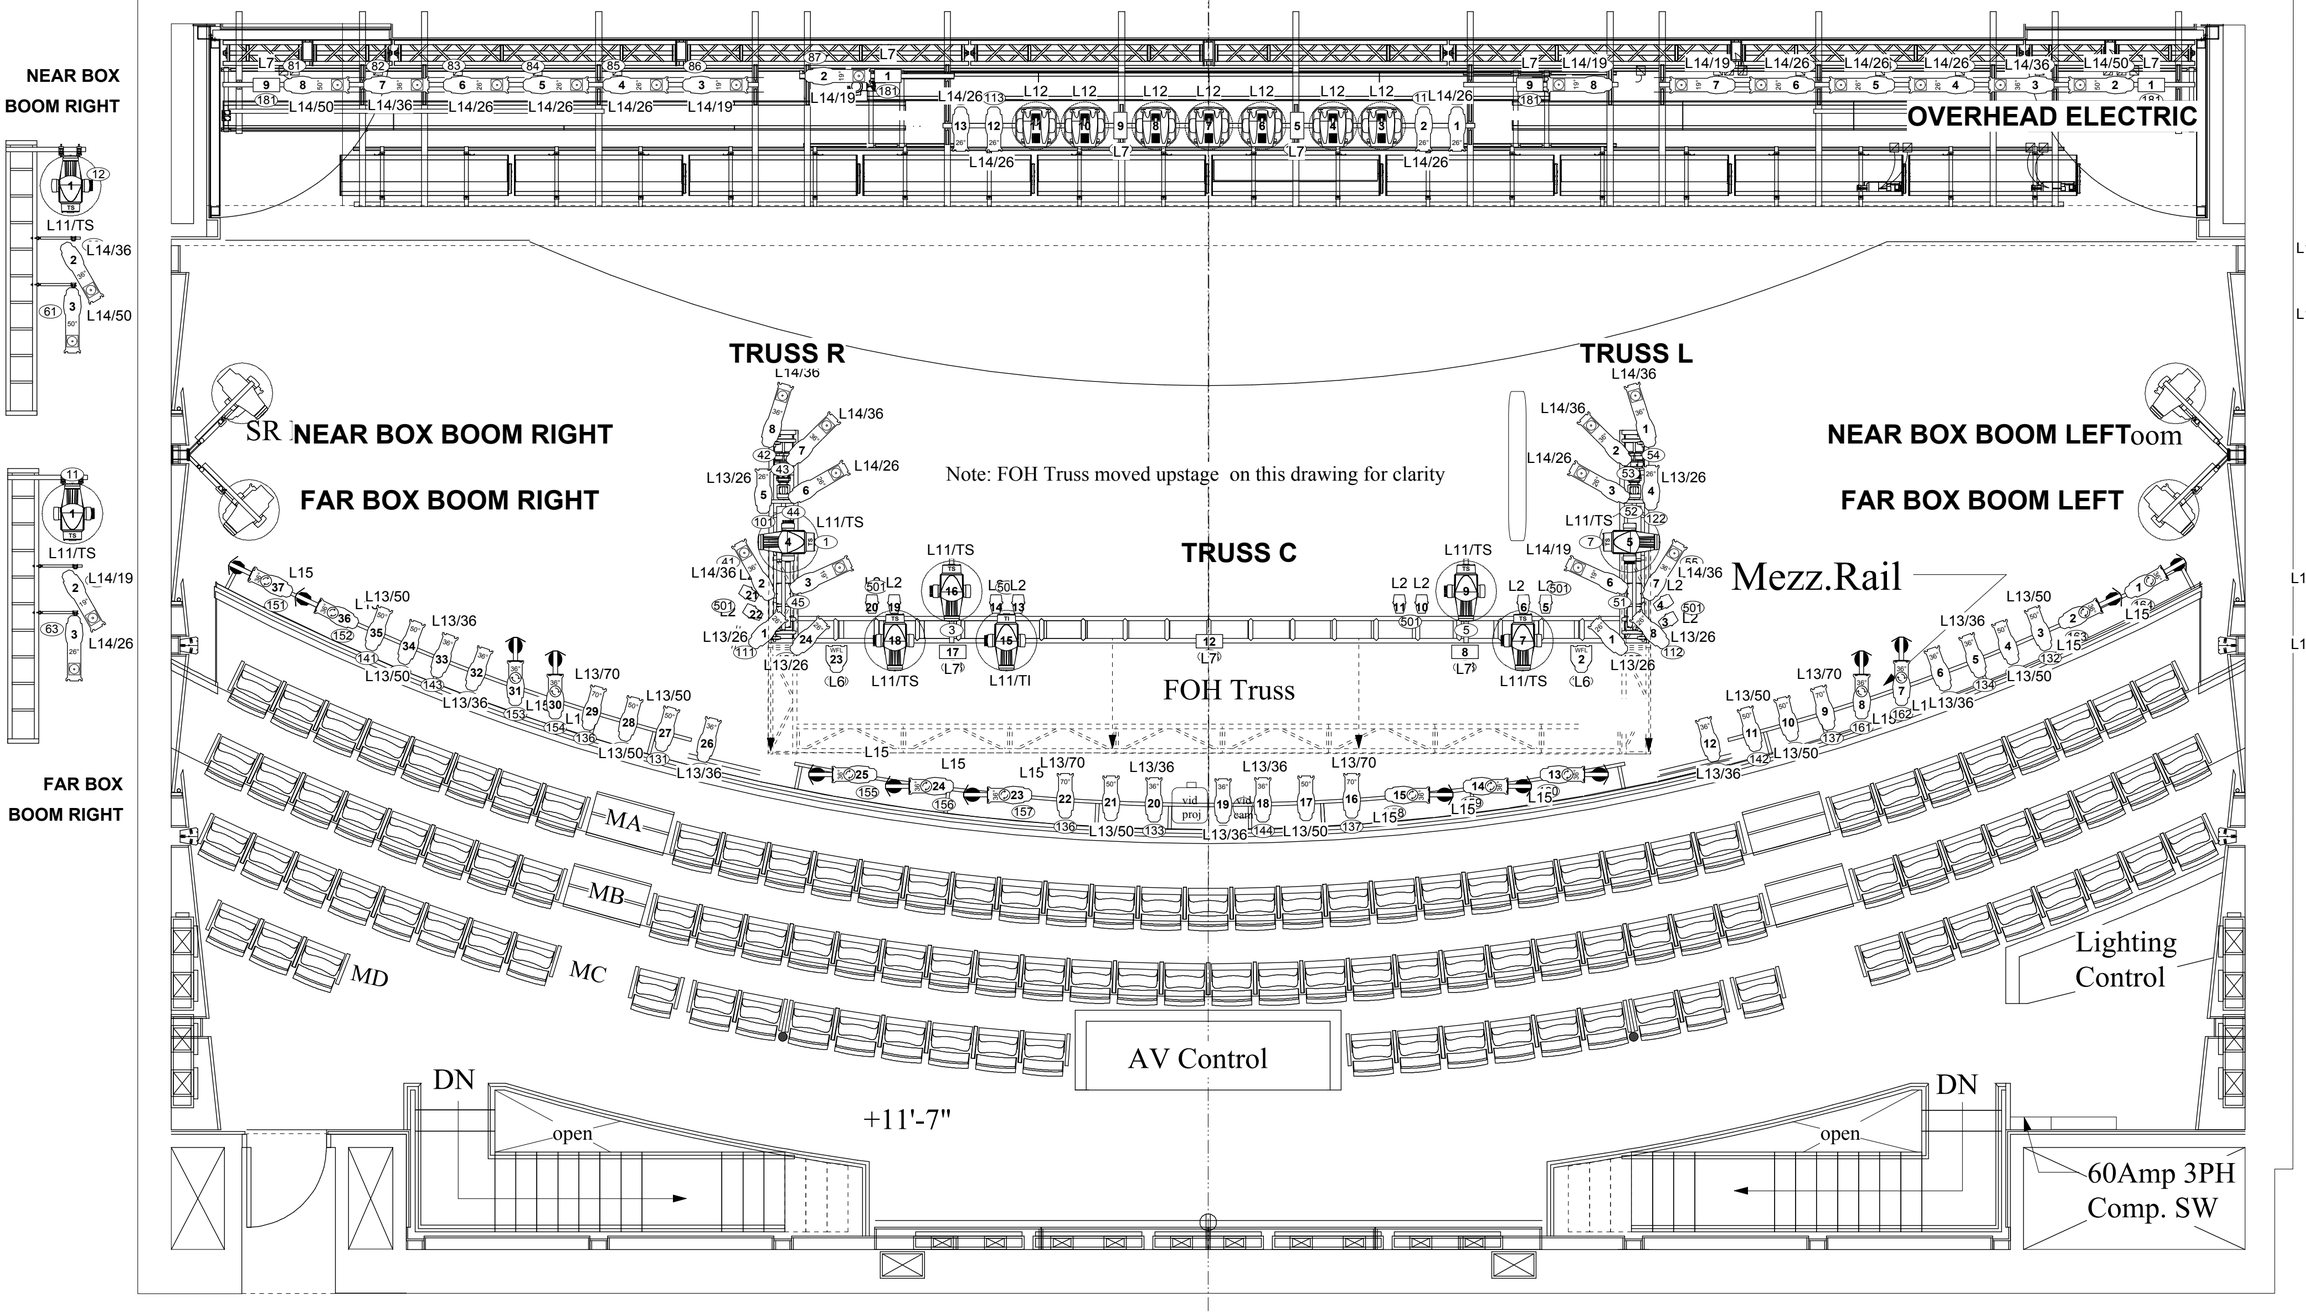

Project: NYHS - SMITH AUDITORIUM

VENUE SPECIFICATIONS

Lighting Plot/oh equipment

Date: 10/28/11 Scale: 1/4" = 1'0"

Production & Performance Facility Consulting
121 Gates Ave. Brooklyn, NY 11238
tel: 718.789.8169 fax: 718.789.1023
cdbuckley@ppfconsulting.net

TS 03

Db: cb

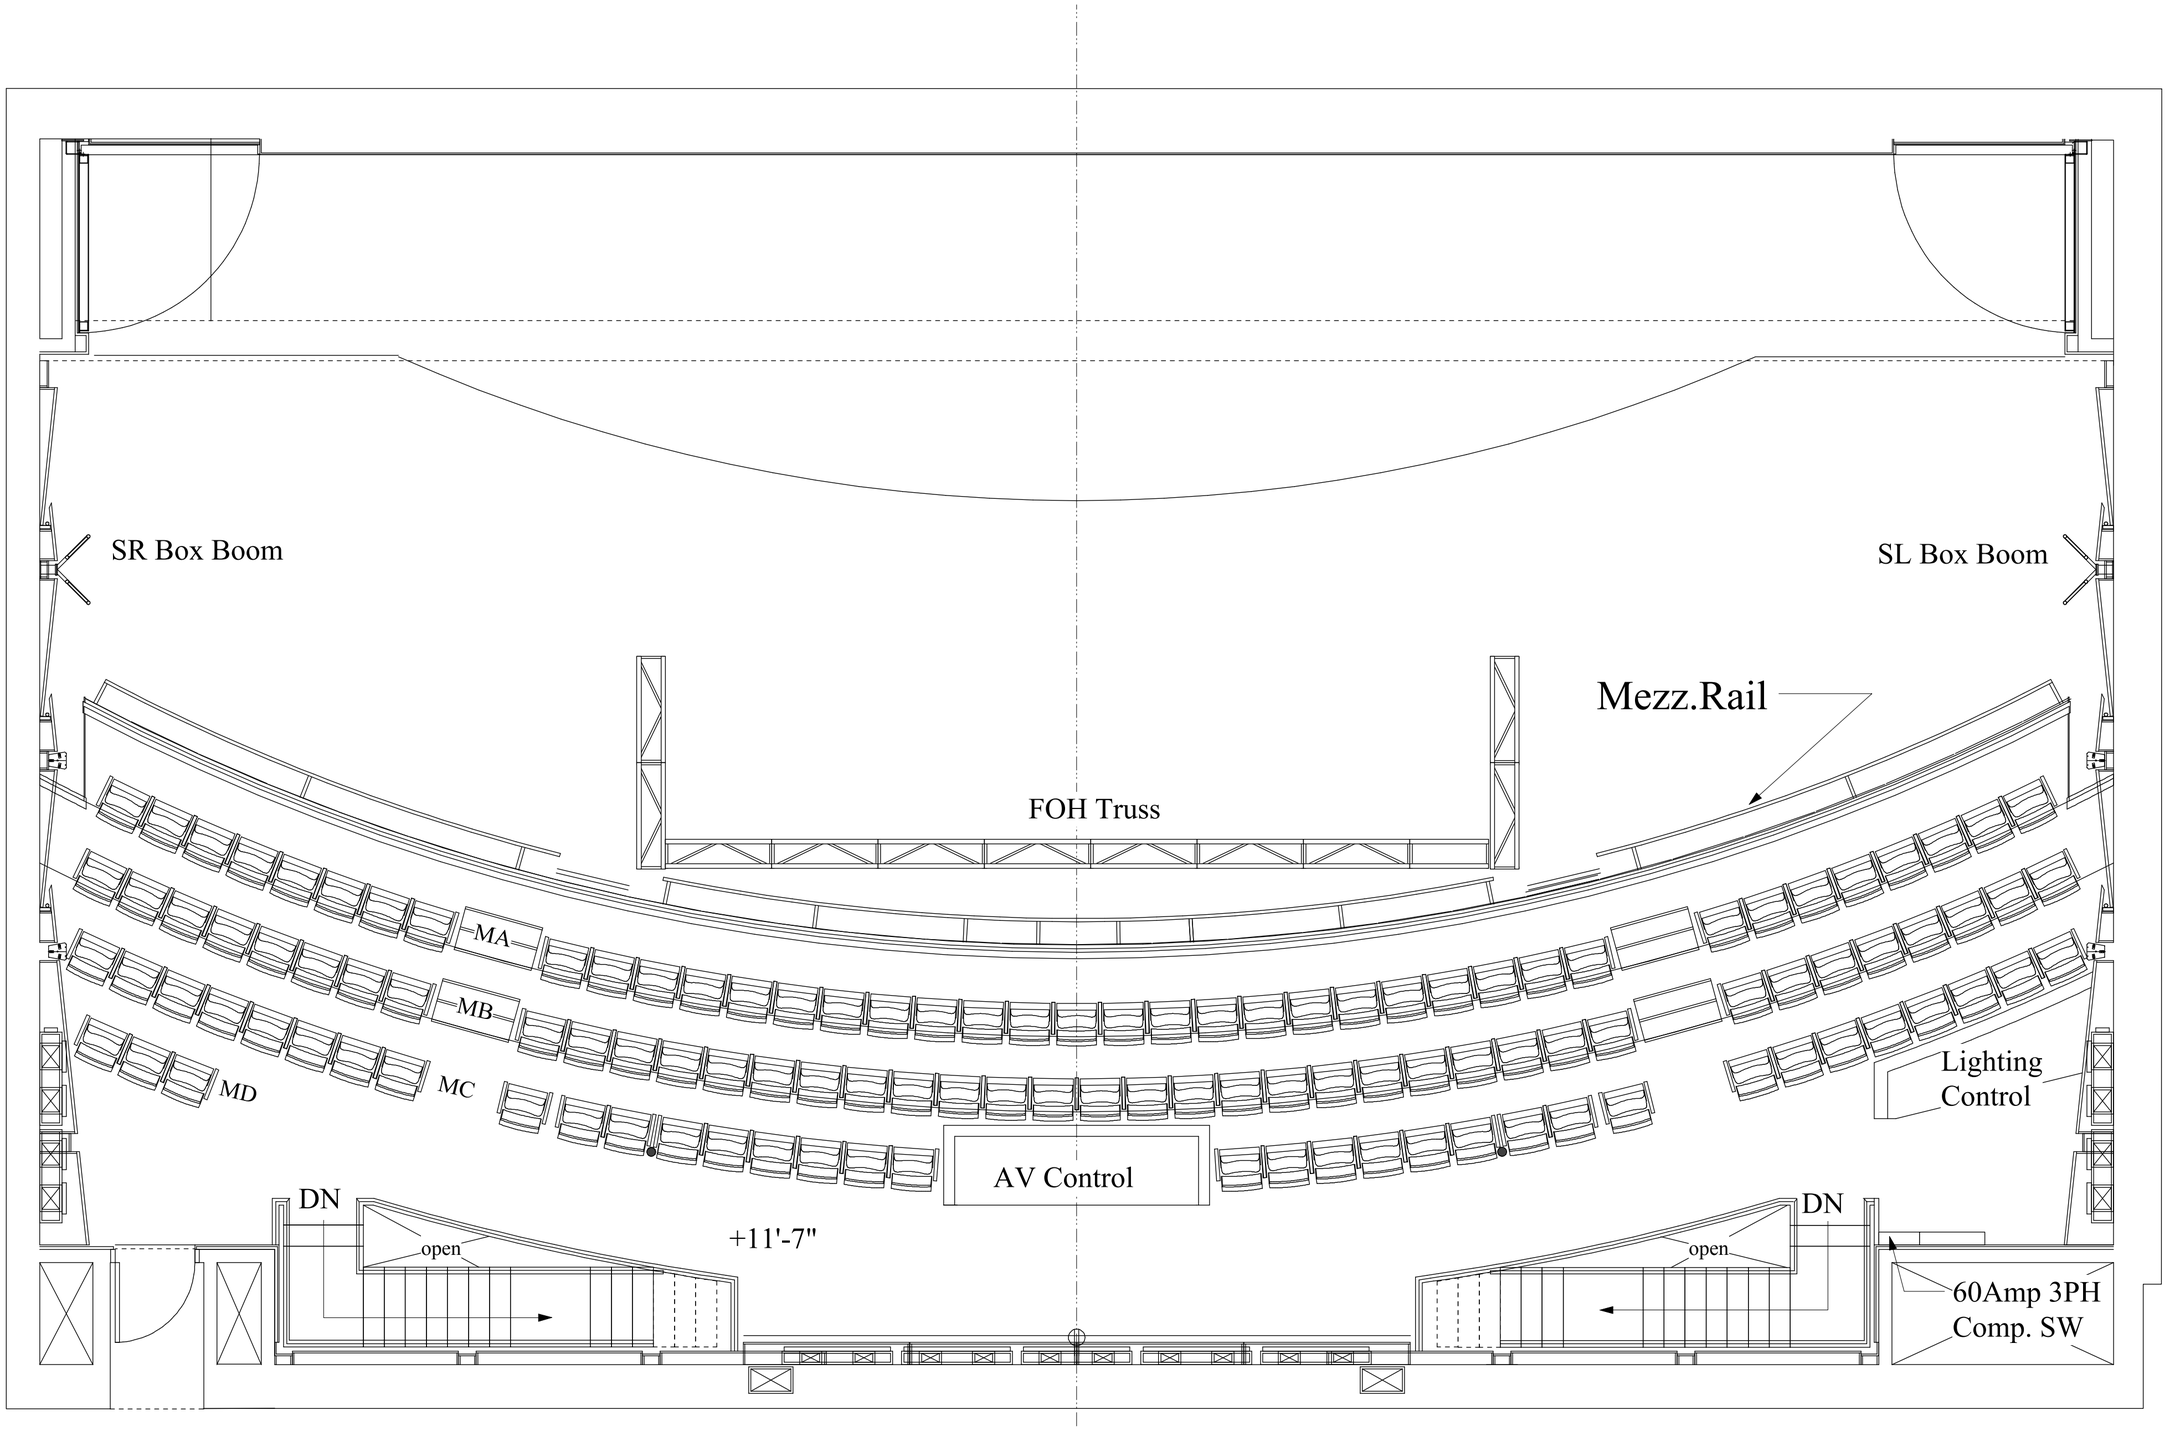

Project: NYHS - SMITH AUDITORIUM

VENUE SPECIFICATIONS

Mezz. Level Groundplan

Date: 10/28/11 Scale: 1/4" = 1'0"

Production & Performance
Facility Consulting
121 Gates Ave. Brooklyn, NY 11238
tel: 718.789.8169 fax: 718.789.1023
cdbuckley@ppfconsulting.net

TS 02

Db: cb

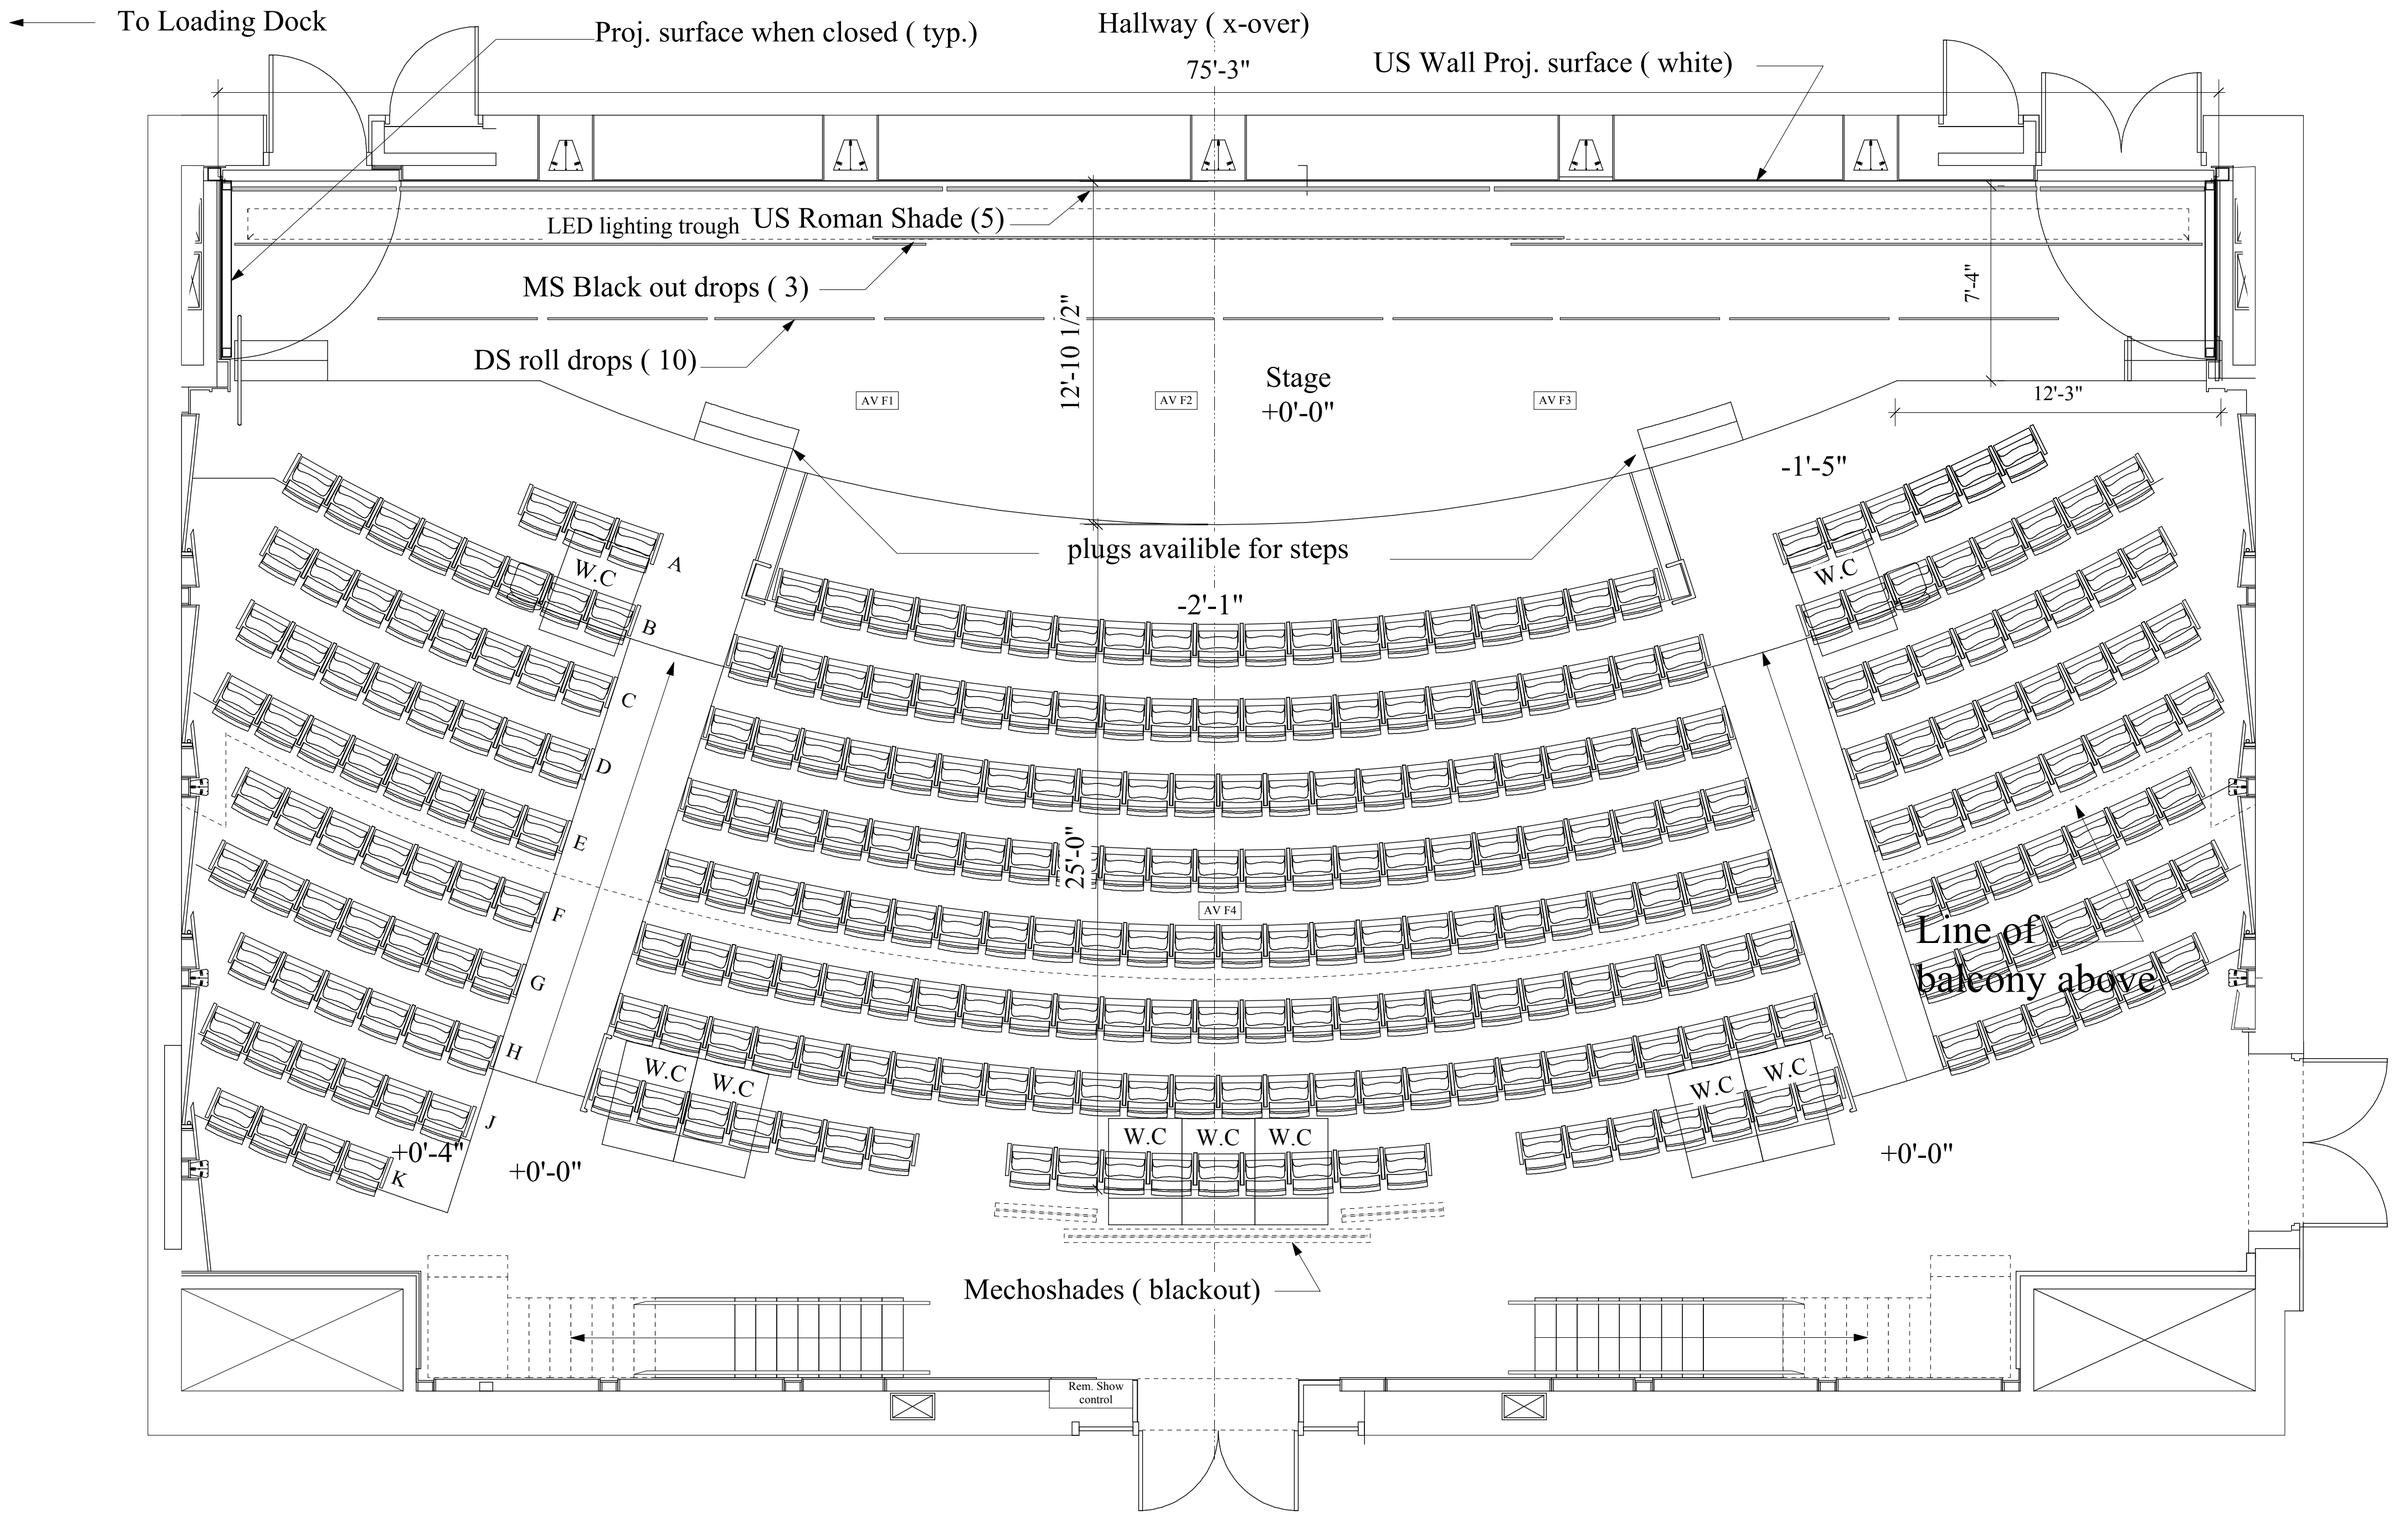

R. SMITH GREAT HALL

rev 01/21/12

Project: NYHS - SMITH AUDITORIUM

VENUE SPECIFICATIONS

Orch. Level Groundplan

Date: 11/06/11 Scale: 1/4" = 1'0"

Production & Performance
Facility Consulting
121 Gates Ave. Brooklyn, NY 11238
tel: 718.789.8169 fax: 718.789.1023
cdbuckley@ppfconsulting.net

TS 01

Db: cb

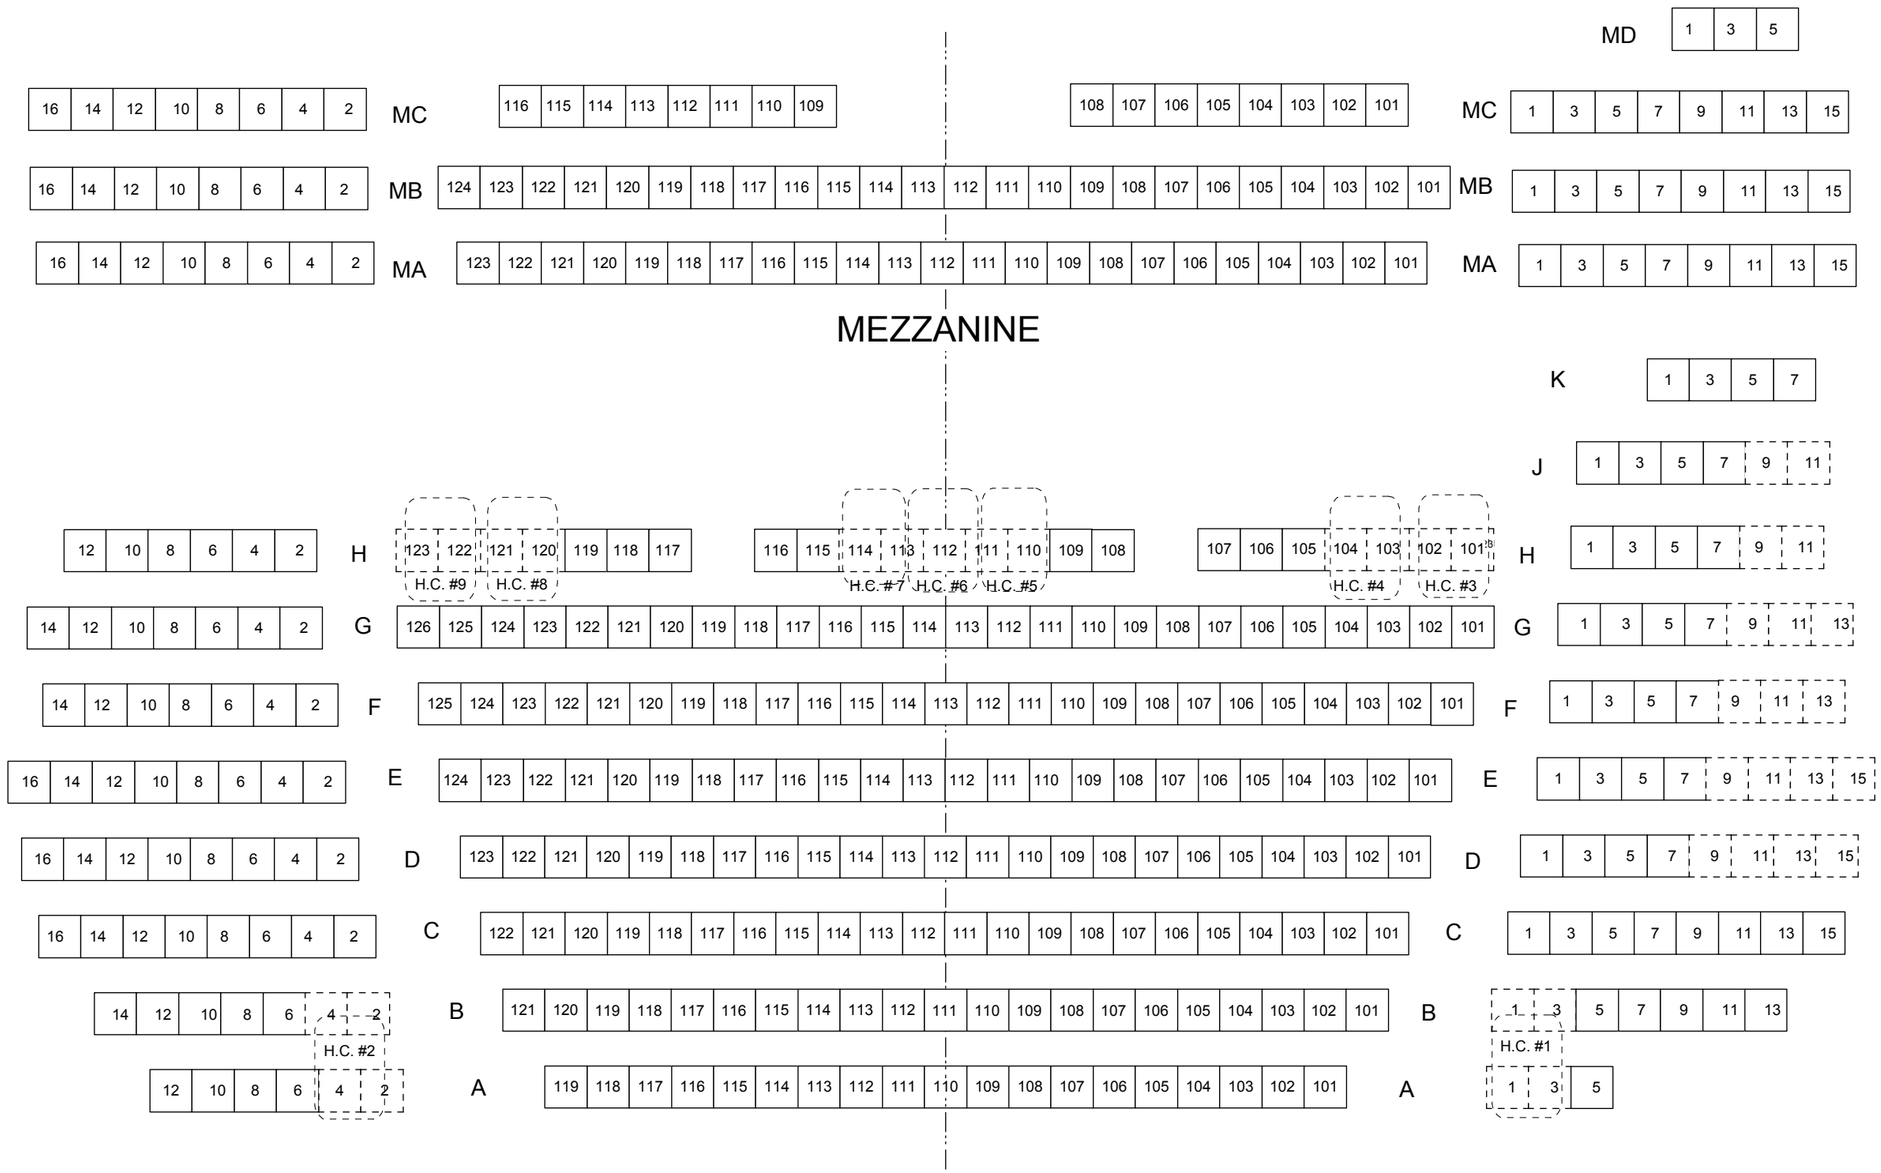

REMOVABLE SEAT

H.C POSITION

Orchestra 306
Balcony 114

Total 420

revised 09/13/11

Project: NYHS

Arch: PBDW

Seating Chart

Date: 3/16/11 Scale: nts

Production & Performance Facility Consulting
121 Gates Ave. Brooklyn, NY 11238
tel: 718.789.8169 fax: 718.789.1023
cdbuckley@ppfconsulting.net

TSK 6

Db: cb

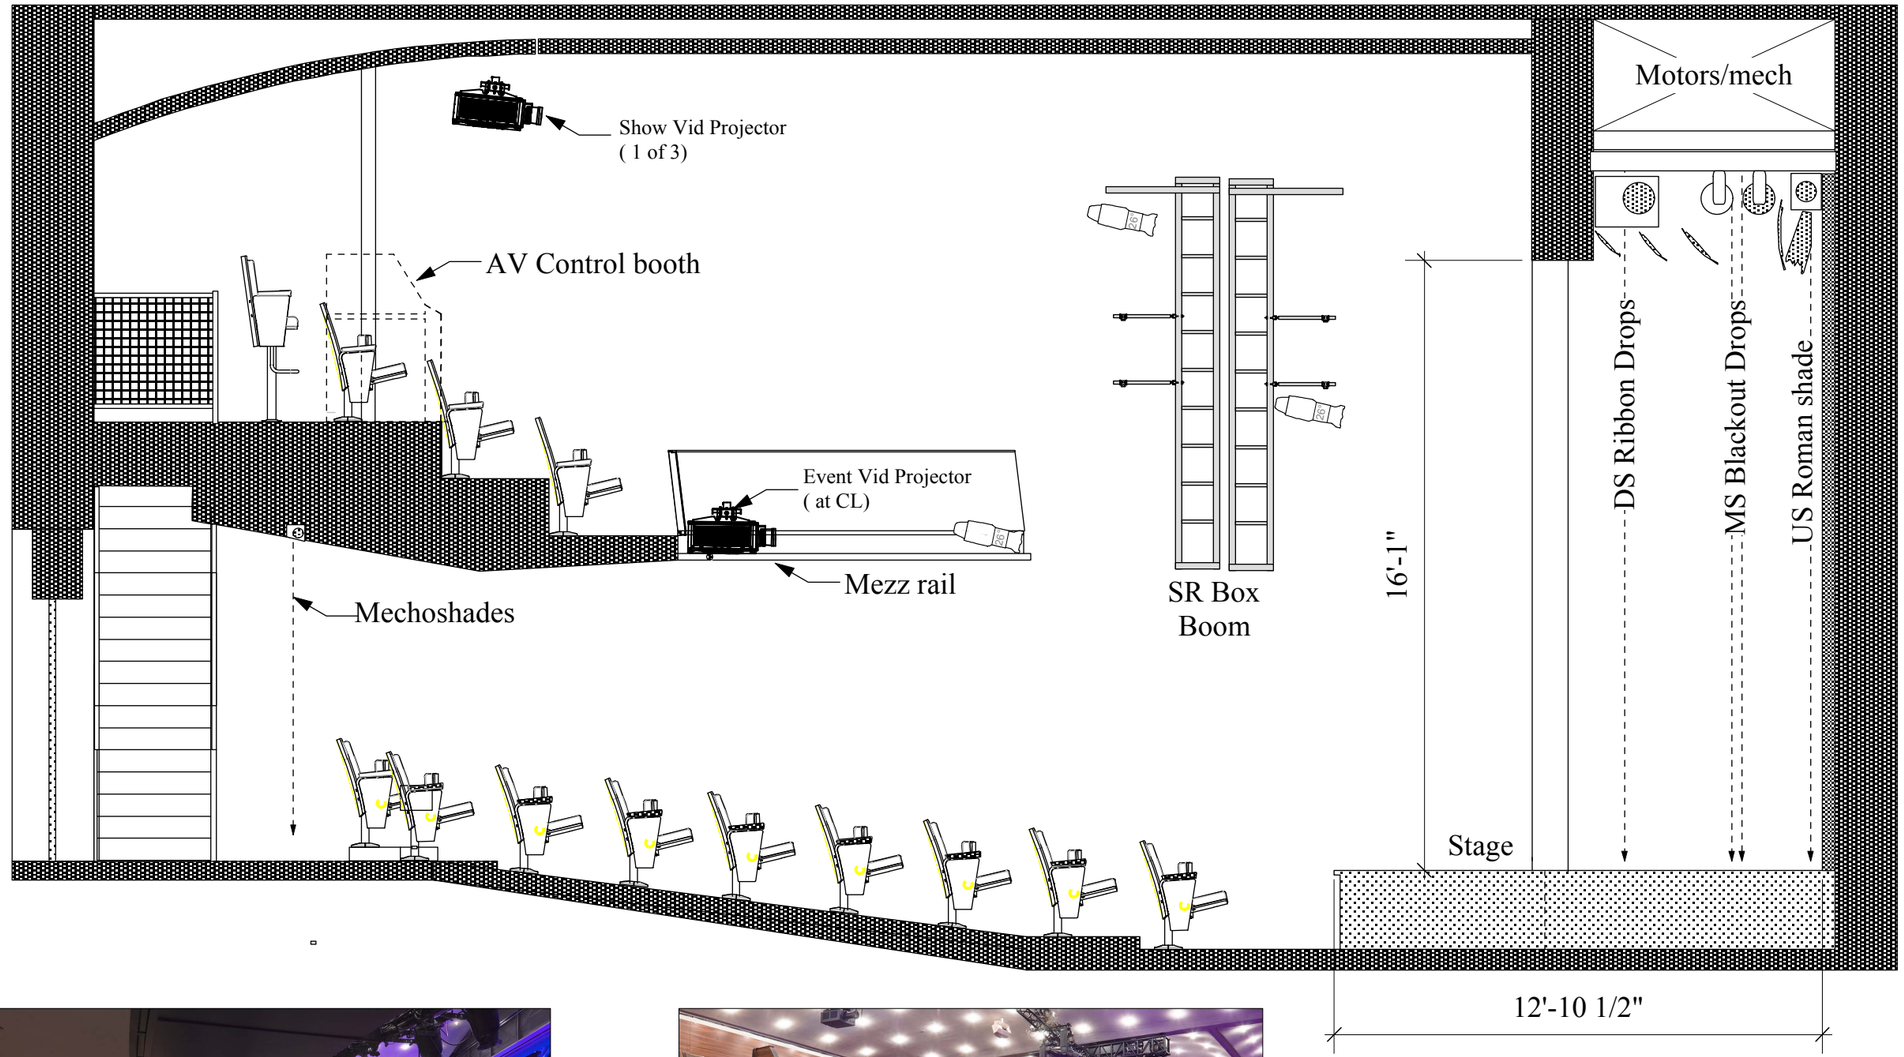

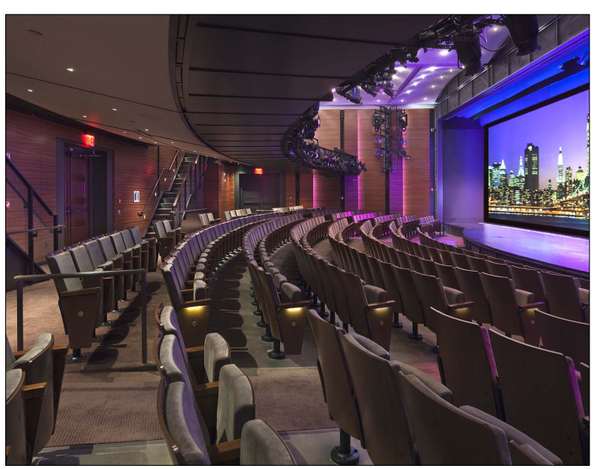

0 5 10 FT

Project: NYHS - SMITH AUDITORIUM

VENUE SPECIFICATIONS

Section at Center Line

Date: 12/02/11 Scale: 1/4" = 1'0"

Production & Performance Facility Consulting
121 Gates Ave. Brooklyn, NY 11238
tel: 718.789.8169 fax: 718.789.1023
cdbuckley@ppfconsulting.net

TS 04

Db: cb